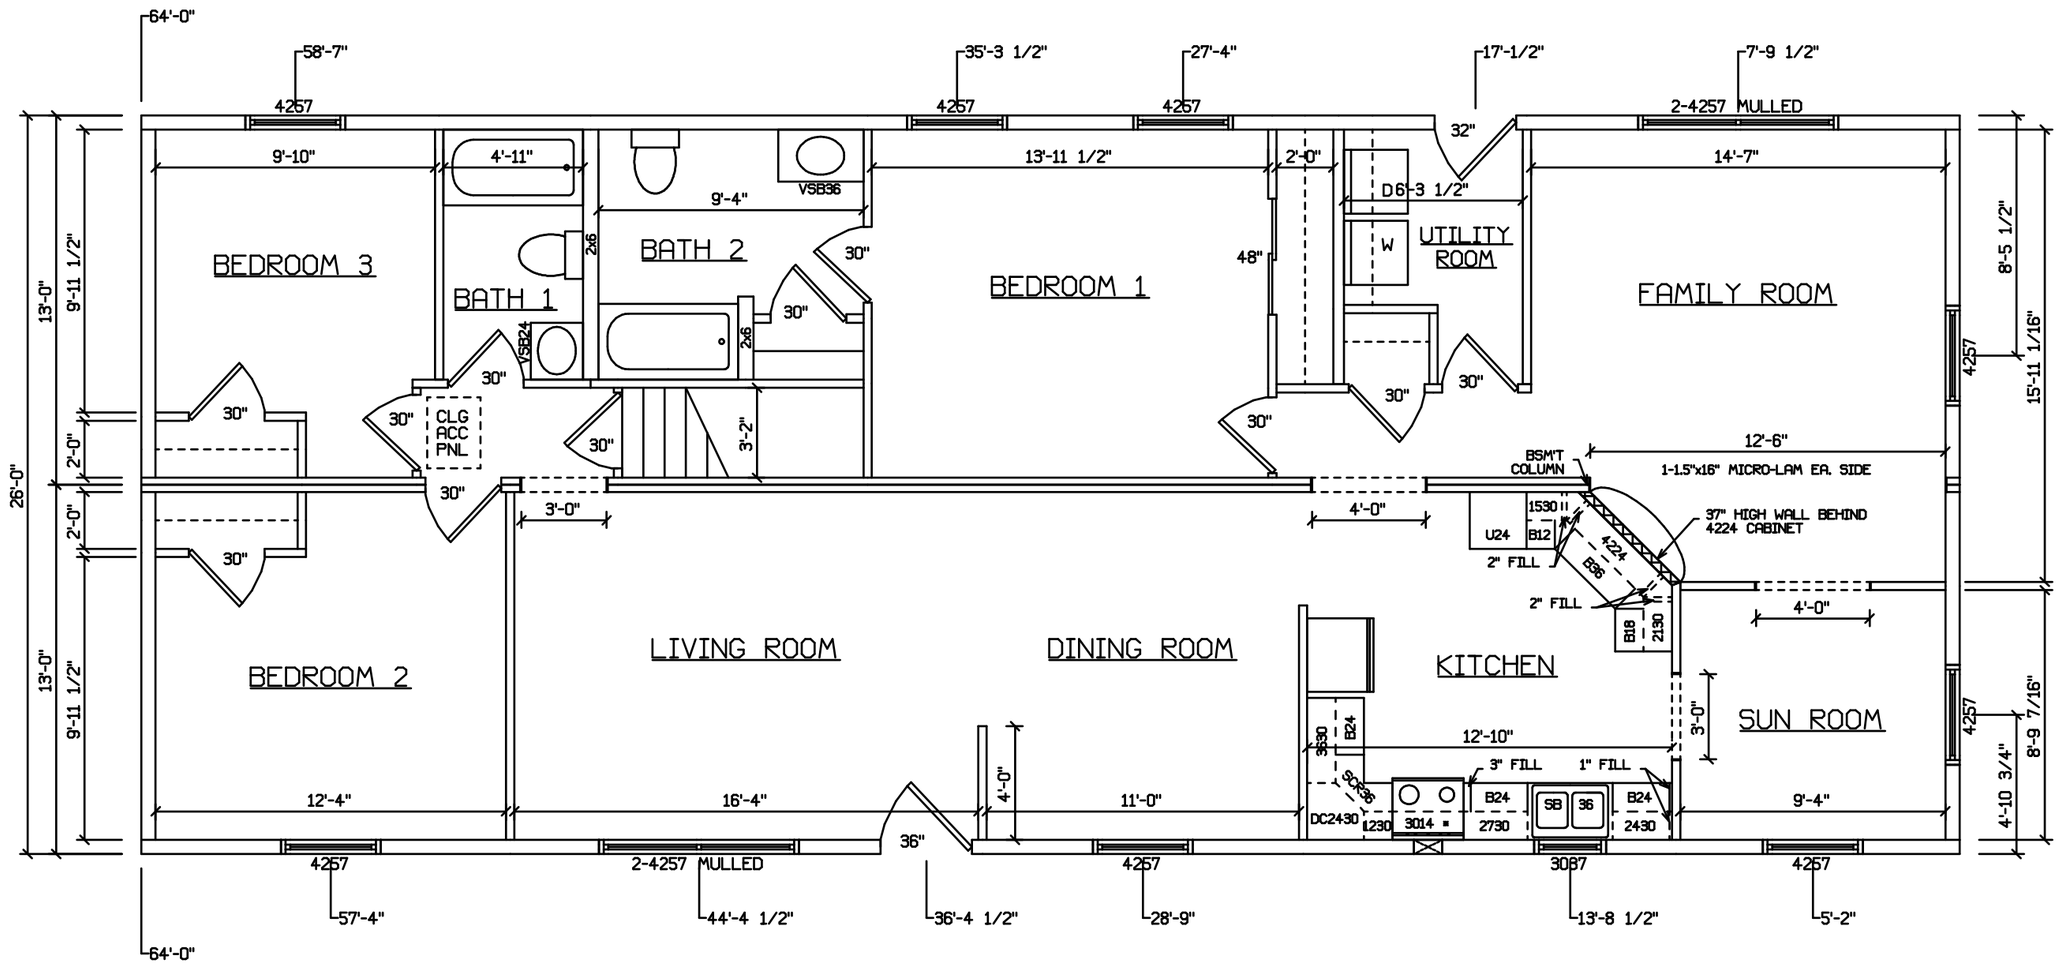

SIDEWALLS - 2x6
CEILING HEIGHT - 8'-0"
LABELS - *
S.F. - 1664

NOTE:
STAIR GEOMETRY TO BE 8 1/4" (MAX. RISE) 9" (MIN. TREAD)

MASTER SERIES
* ADVANTAGE HOUSE
____ CUSTOM HOUSE

Edward L. Milunic, Jr.
EDWARD L. MILUNIC JR.
MUNCY HOMES
PRODUCTION ENGINEER

THIS PLAN DERIVED FROM MASTER SERIES BUILDING SYSTEM

BLDR./DEVEL. AUTHORIZATION: DATE:

MANUF. AUTHORIZATION: DATE:

MUNCY HOMES
1567 Rt. 442 Hwy. Muncy, Pa. 17756
A Division of Muncy Homes, Inc.

BLDR / CUST

DWN. BY:	DATE:	SCALE:
ELM	3-22-05	3/16"=1'-0"

REV.:

DATABASE NAME: 631_6_26

PLAN NO.:

DWG. NO.: